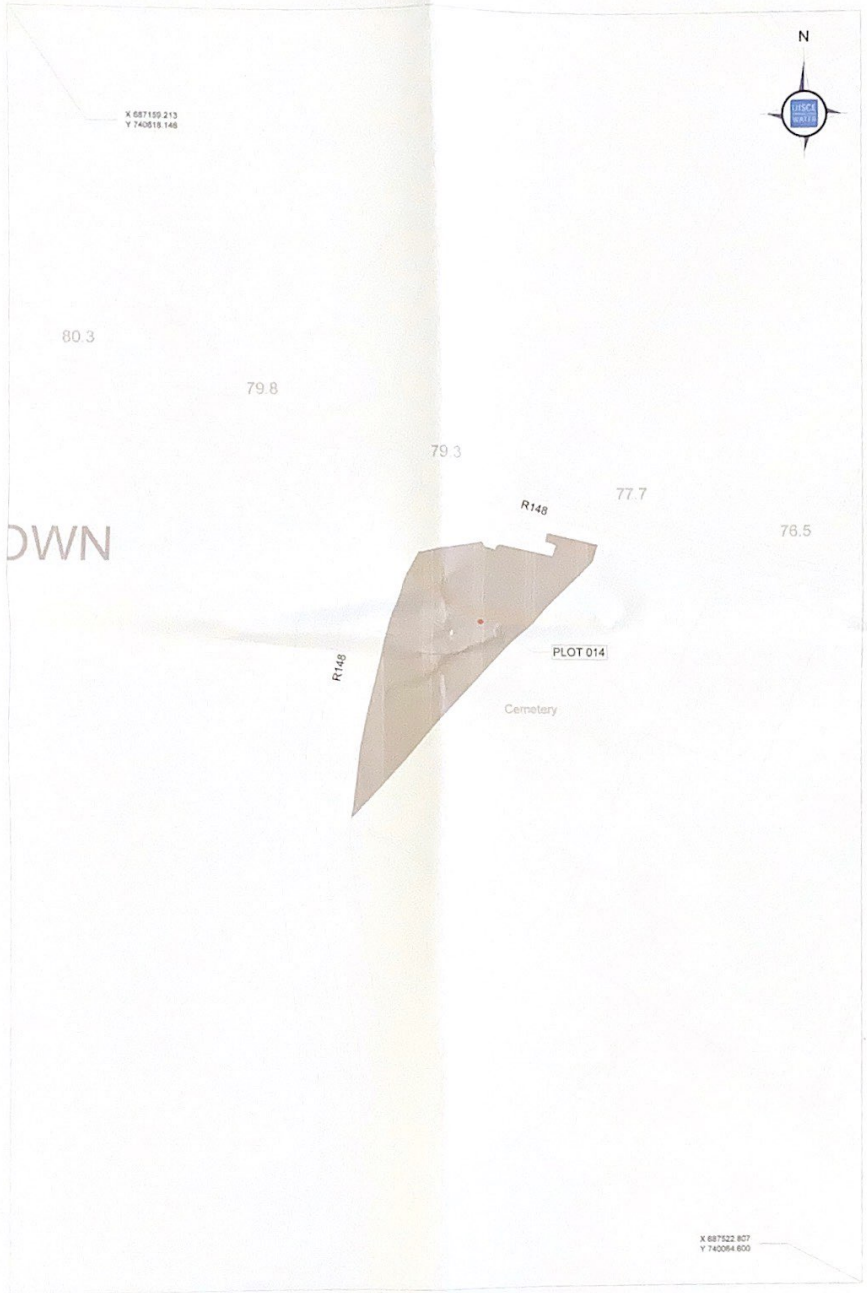

TOWNLAND	BOYCETOWN		
REFERENCE	IW/10028325/CACQ/KK01		
PERMANENT ACQUISITION	PLOT 014	WIDTH AREA LENGTH	55m max 0.5162 ha 379m
PERMANENT RIGHT OF WAY	-		-
PERMANENT WAYLEAVE	-		-
PERMANENT WAYLEAVE & PERMANENT RIGHT OF WAY	-		-
TEMPORARY WORKING AREA	-		-
TEMPORARY WORKING AREA & PERMANENT RIGHT OF WAY	-		-

0 10 20 30 40 50 m
SCALE 1:1000

- PERMANENT ACQUISITION
- PERMANENT RIGHT OF WAY
- PERMANENT WAYLEAVE
- PERMANENT WAYLEAVE & PERMANENT RIGHT OF WAY
- TEMPORARY WORKING AREA
- TEMPORARY WORKING AREA & PERMANENT RIGHT OF WAY

Present when the common seal of Irish Water was affixed hereto :

(Director)

Director / Secretary

Dated this 25 Day of May 2021

PROJECT: IRISH WATER COMPULSORY PURCHASE (10028325 - KILCOCK KILDARE NETWORK EXTENSION) ORDER, 2021

UISCE ÉIREANN : IRISH WATER

WAYLEAVE DETAILS

REFER TO TABLE ABOVE

COMPULSORY PURCHASE ORDER

SHEET 1 OF 1

REPRODUCED FROM THE ORDNANCE SURVEY BY PERMISSION OF THE GOVERNMENT. LICENCE No. 3-3-34

DRAWING No. IW/10028325/CPO/KK01

REV 2

O.S. REF 3124-B SCALE 1:1000@A1

WAY REF 0325-CPO/KK01 DATE 18/02/21

DRG. BY JPC APPR TMY