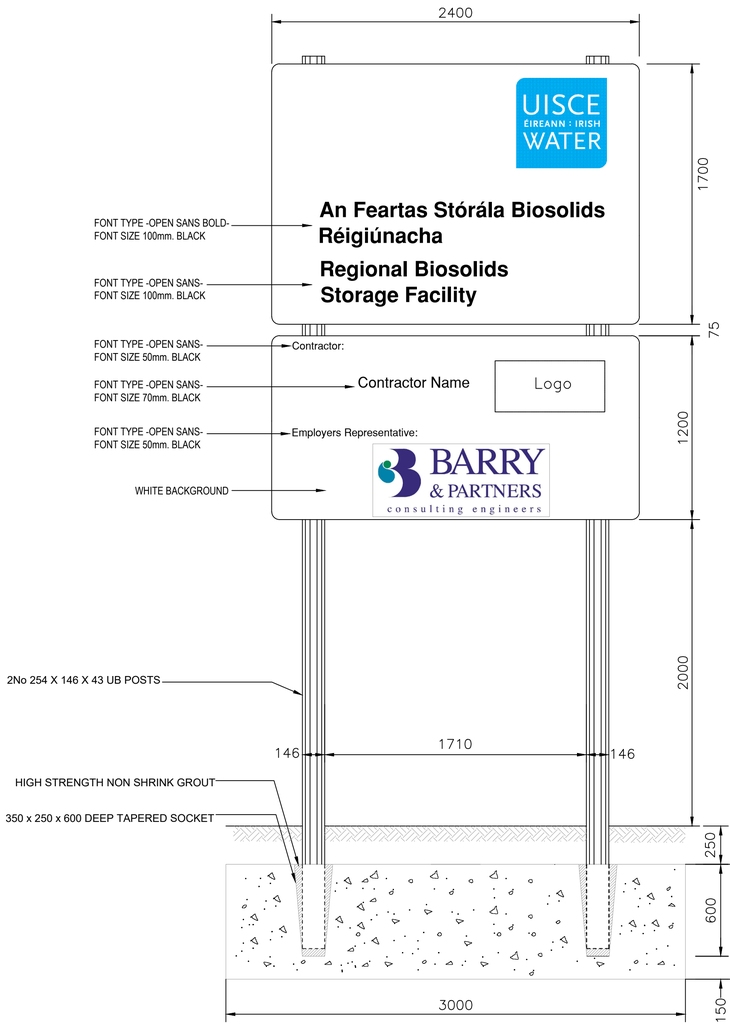

ELEVATION
SCALE 1/20 @A1

CONSTRUCTION INFORMATION SIGN

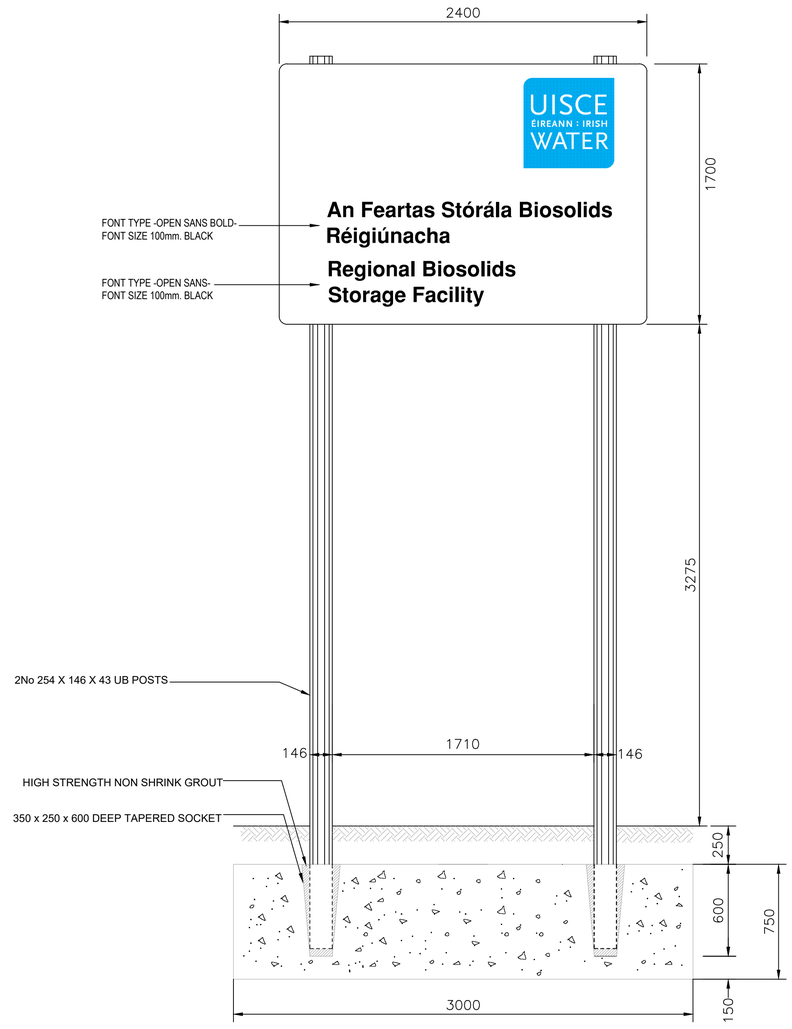

ELEVATION
SCALE 1/20 @A1

PERMANENT INFORMATION SIGN

NOTE: **CONFIDENTIAL, NO THIRD PARTY DISCLOSURE ALLOWED.**
All rights reserved.
© J.B.Barry and Partners
T.J O'Connor and Associates
Royal Haskoning DHV 2014

1. All levels are in metres and relate to O.S. Datum MALIN.

2. This drawing is reproduced from digital maps:
   O.S. MAPS - Scale 1:2,500
   O.S. MAPS - Scale 1:1,000
   Discovery Series - Scale 1:50,000

3. All Maps are referenced to IRISH NATIONAL GRID (I.T.M.)

4. Reproduced from the Ordnance Survey Of Ireland by Permission of the Government. License No. 3-3-34.

DRAWING NOTES:

1. ALL DIMENSIONS IN MILLIMETERS UNLESS SPECIFIED.

Rev.:	Date:	Drawn:	Checked:	Approved:	Description:
0	JUNE 18	ROB	ED	RK	PLANNING APPLICATION

Client:
UISCE ÉIREANN : IRISH WATER
Colvill House
24-26 Talbot St
Dublin 1
Tel:1890 278 278
Intl:+353-1-707 2828
email:info@water.ie
Web:www.water.ie

Scheme:
RINGSEND WASTEWATER TREATMENT PLANT UPGRADE PROJECT

Component:
REGIONAL BIOSOLIDS STORAGE FACILITY

TJ O'Connor & Associates
Corrig House
Corrig Road,
Sandyford
Dublin 18, Ireland
Tel:+353-1-2952321
email:tjoc@iol.ie
Web:www.tjoc.ie

J. B. Barry and Partners
Classon House
Dundrum Business Park
Dundrum Road
Dublin 14
Tel: +353-1-485 1400
email: info@jbbarry.ie
Web: www.jbbarry.ie

Royal HaskoningDHV
PO Box 1132
3800 BC Amersfoort
The Netherlands
Tel:+31-88-3482000
email:info@rhdhv.com
Web:www.royalhaskoningdhv.com

Drawn By:	Checked By:	Approved By:	Date:
ROB	ED	RK	JUN.2018

Client Project Ref:	Project Stage:
IW-RGD/10000308	PLANNING

Internal Project Ref:
Ring01/JBB-Y17702/TJOC-14040/RHDHV-BB4342

Drawing Title:
CONSTRUCTION AND PERMANENT INFORMATION SIGN

Scales:
AS SHOWN

Drawing Register No.:	Drawing. No.:	Rev:
026	Y17702-PL-026	0